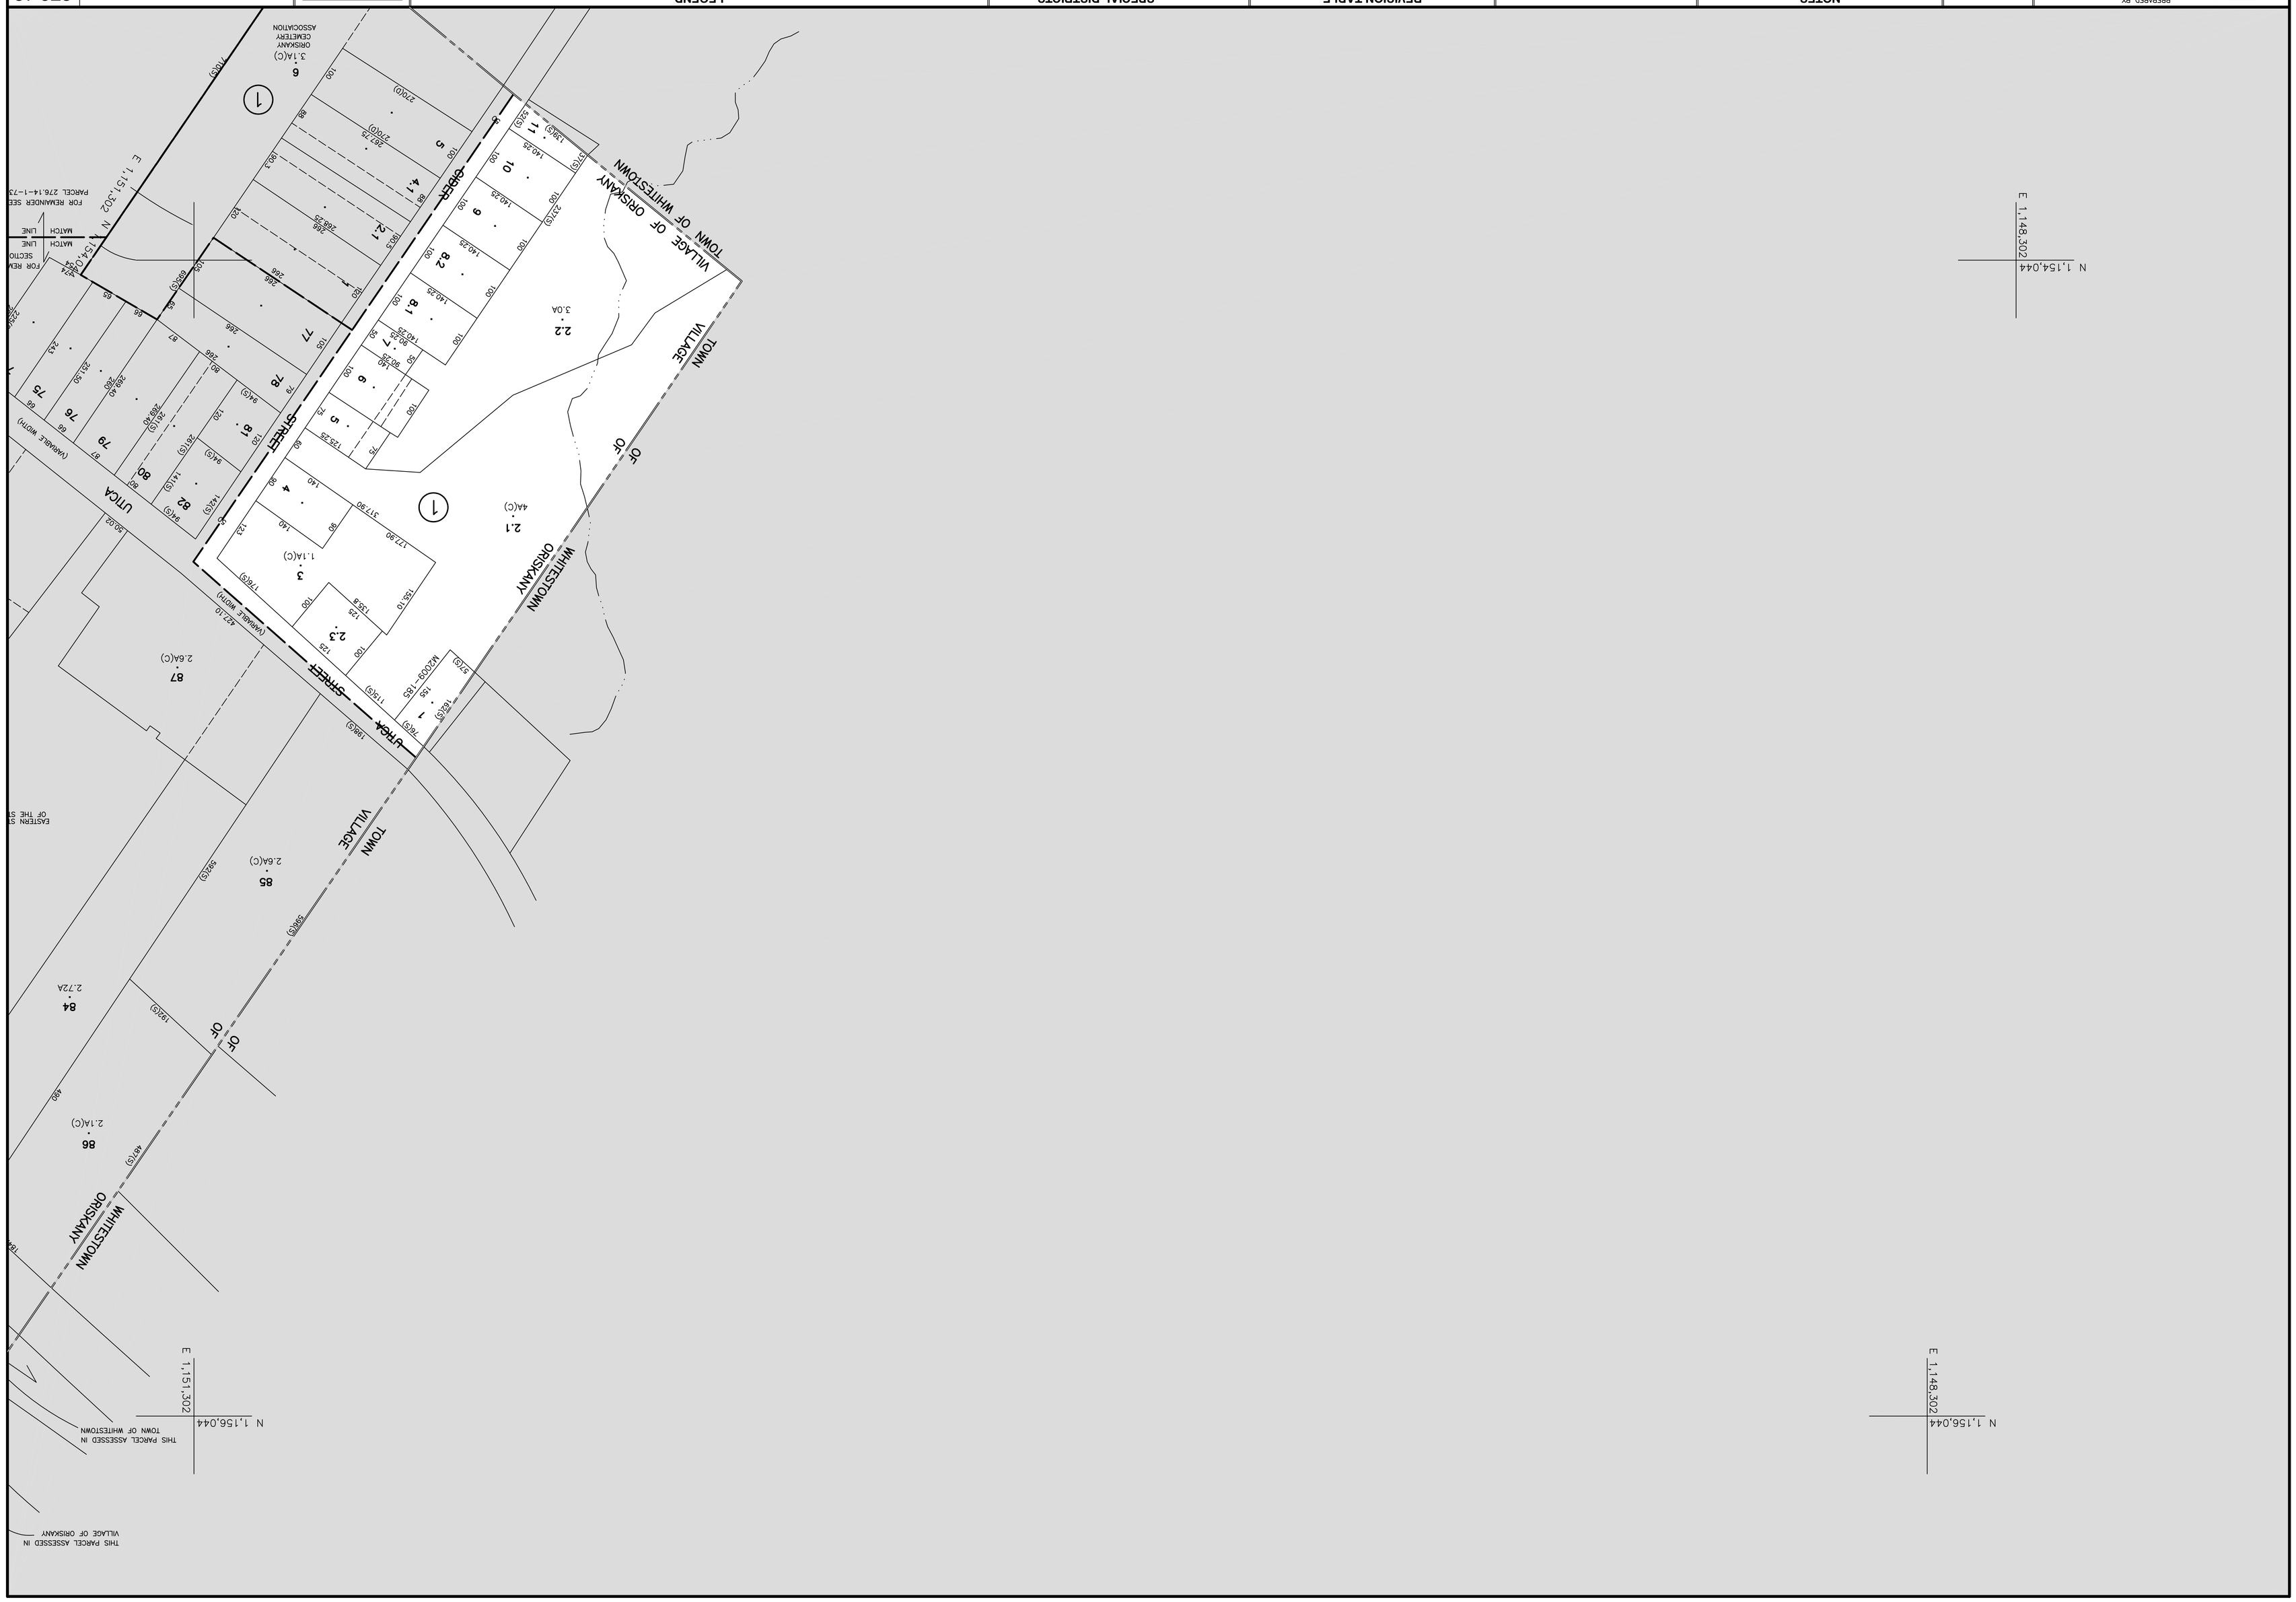

PREPARED BY
KUCERA
AND ASSOCIATES, INC.
PHOTOGRAMMETRIC CONSULTANTS
NEWTON, OHIO
IN ASSOCIATION WITH
Weller Associates
HORSEHEADS, NEW YORK

NORTH

NOTES

THIS MAP WAS PREPARED FOR TAX PURPOSES ONLY AND IS NOT TO BE REPRODUCED OR USED FOR SURVEYING OR CONVEYANCING.

MAP CONVERTED TO AUTOCAD DGN'NL FORMAT BY MELER MAPPING, INC. IN COOPERATION WITH ANALYTICAL SURVEYS, INC. JAN 1999

COORDINATES BASED ON NEW YORK STATE PLANE COORDINATE SYSTEM WESTERN ZONE NAD 83 (FEET) COORDINATE ZONE: 20 FEET

PHOTOGRAPHY DATE: SPRING 1975 MAP DATE:10-28-77
MAP IS BY STATE PLANE COORDINATE ZONE: 20 FEET

SCALE: 1" = 100'
100 50 0 100 200

REVISION TABLE

DATE	MADE BY	CHANGES OR ADDITIONS
2/22/2009	C.K.B.	map update
10/17/2011	C.K.B.	map update
3/21/2013	C.K.B.	map update

SPECIAL DISTRICTS

SCHOOL: ORISKANY CENTRAL
SCHOOL DISTRICT
FIRE: WHITESTOWN FIRE DISTRICT
WATER:

SEWER:

LEGEND

PROPERTY LINE
RIGHT OF WAY LINE
CORPORATION LINE
TOWN LINE
COUNTY LINE
STREAM

RAILROAD
ORIGINAL LOT LINE
SCHOOL DISTRICT LINE
WATER DISTRICT LINE
FIRE DISTRICT LINE

DENOTES COMMON OWNER
SEWER DISTRICT LINE
GREAT LOT NUMBER
ORIGINAL BLOCK NUMBER
DEED LOT NUMBER
TAX MAP BLOCK NUMBER

TAX MAP PARCEL NUMBER 89.10-1-5
CALCULATED ACREAGE 9.5A(C)
DEED ACREAGE 9.5A
SCALED DIMENSION 150 (S)
DEED DIMENSION 150
COORDINATE LOCATOR •

		276.14
		276.17 276.18

SHEET INDEX

TAX MAP
276.13

VILLAGE OF ORISKANY
ONEIDA COUNTY
NEW YORK